Inspection Report

Name of Work	:	Improvements to CC Roads and Drains at MS Palya Salim House to Ali House Road in Ward No. 11 (Kuvempunagara) Vidyaranyapura Sub Division.
Work Order	:	EE/BTP/BBMP/E-PMT(9180)/WO/493/2013-14 Dated: 22.02.2014.
Agency	:	P. Kumar Swamy
B.R. No & Date	:	430/2013-14 Dated: 29.03.2014
Bill Amount	:	9,82,253.89
Job Code	:	011-14-000012
P. Code	:	P-1771
Date of Inspection	:	22-10-15

The above said Work — Improvements to C.C Roads and Drains at M.S palya Salim House to Ali House Road in Ward (11) (Kuvempunagara) Vidyaranyapura has been shown by the Concerned JE.

The above said Work has been inspected along with the Concerned JE.

The Measurements are checked by me and it is found Satisfactory

The Work done is Satisfactory.

G.M.MUNIYAPPA,
B.E.(ELECT),
EXECUTIVE ENGINEER
PUBLIC WORKS DEPARTMENT

Sketch for the Work of Impovements to Roads and Construction of Culverts at MS Palya Salim House to Ali House Road in Ward No. 11 (Kuvempunagara), Vidyaranyapura Sub Division.

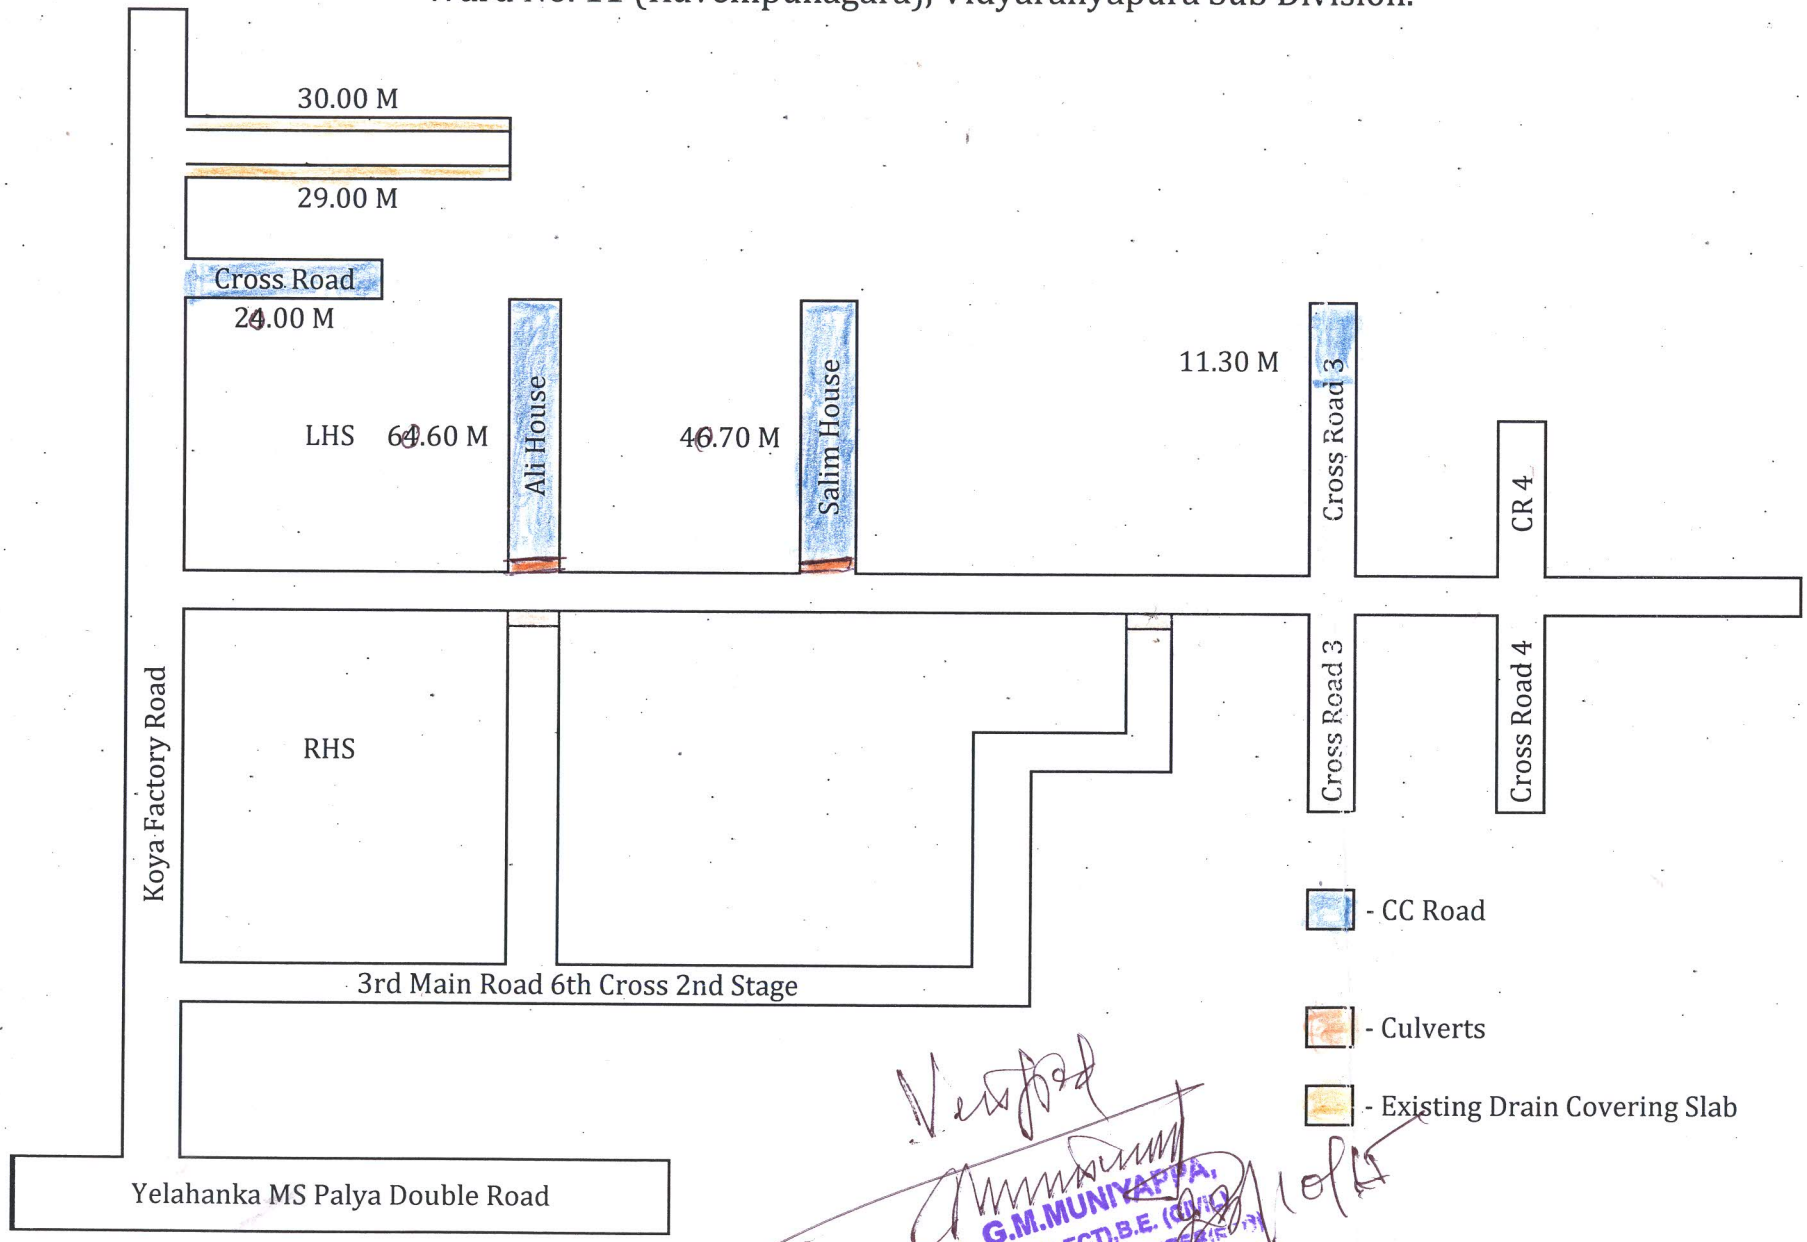

Junior Engineer
ward No. 11

G.M.MUNIYAPPA,
B.E.(ELECT),B.E. (CIVIL)
EXECUTIVE ENGINEER (RETD)
PUBLIC WORKS DEPARTMENT